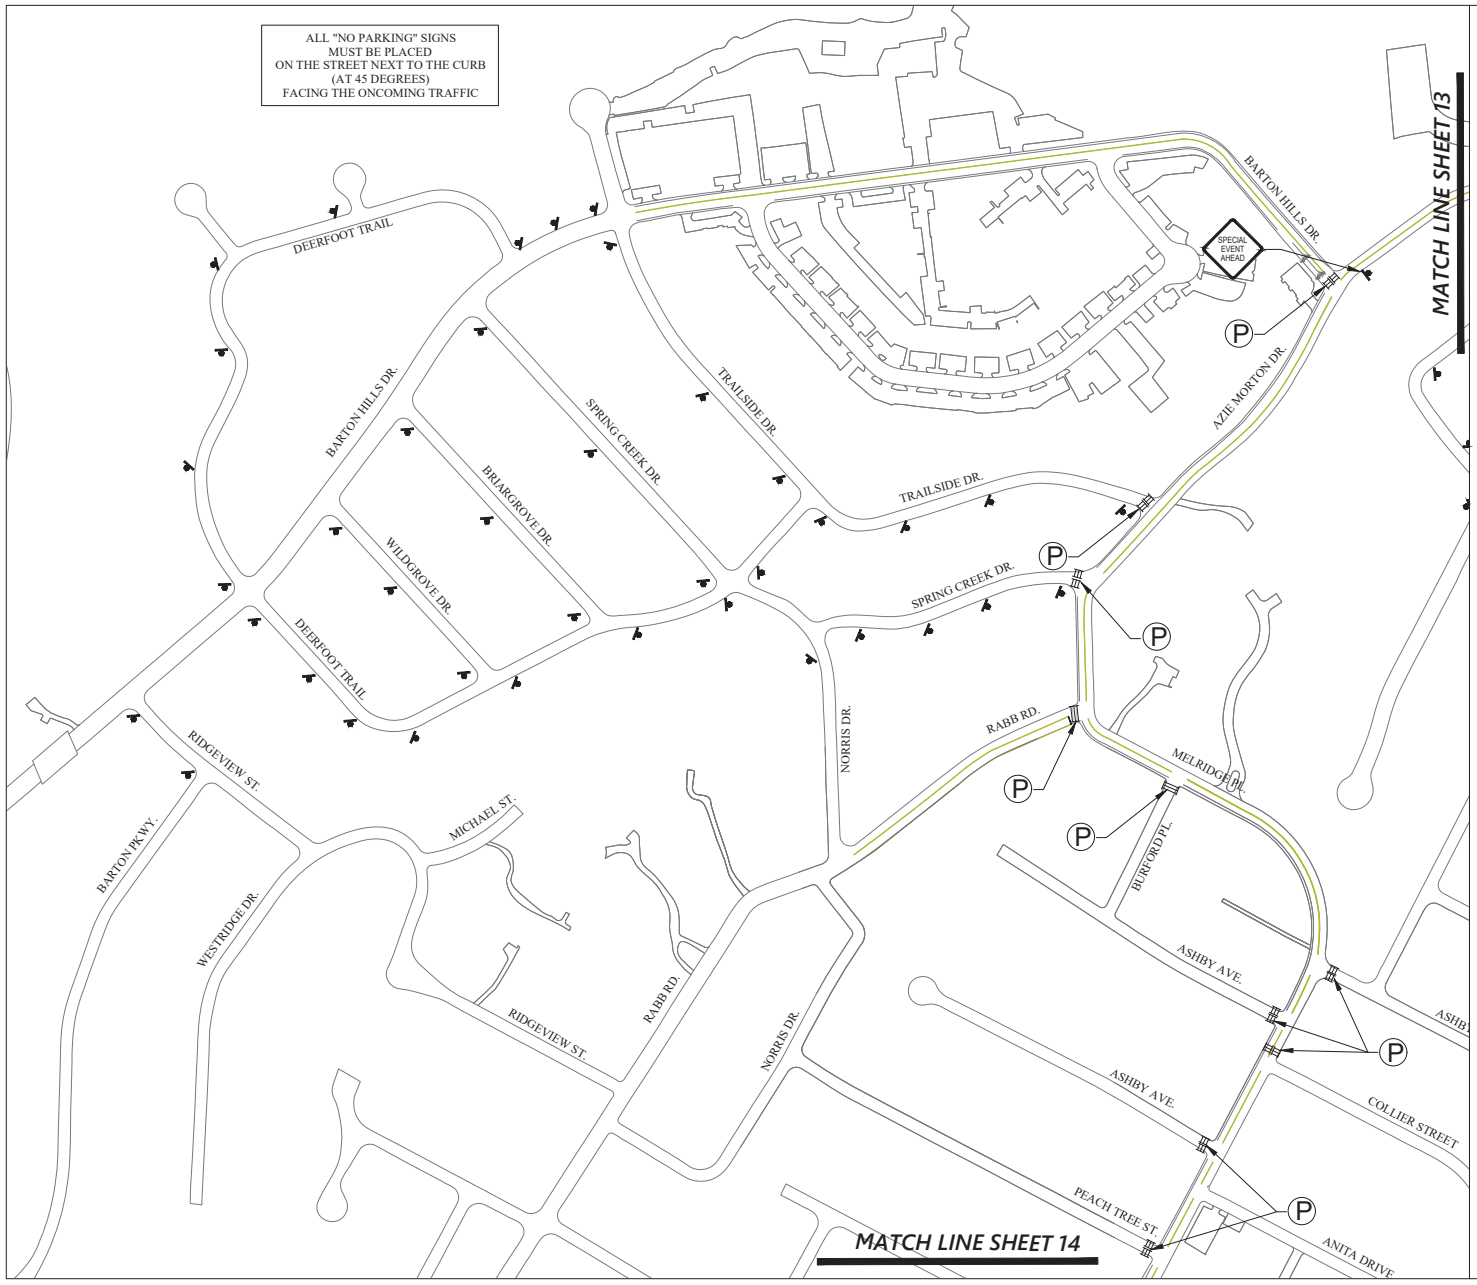

REVISION DESCRIPTION | DATE | BY | REV NO.

PRELIMINARY

THIS DOCUMENT IS RELEASED FOR THE PURPOSE OF INTERIM REVIEW UNDER THE AUTHORITY OF
####
LIC. # #####
12/04/2024.
IT IS NOT TO BE USED FOR CONSTRUCTION, BIDDING OR PERMIT PURPOSES.

CITY OF AUSTIN, TEXAS
OFFICE OF SPECIAL EVENTS
TRAFFIC CONTROL PLAN

TRAIL OF LIGHTS 2024 RESTRICTED PARKING
BARTON HILLS DRIVE

City of Austin Texas, 1111 Rio Grande Street
Austin, Texs 78701

STATE OF TEXAS
SAMSON NEGERI
126178
LICENSED
PROFESSIONAL ENGINEER
12/04/2024

NOTES	NAME	DATE
SURVEY BY	####	####
DRAWN BY	Ruben	####
DESIGNED BY	#####	####
CHECKED BY	####	####
REVIEWED BY	####	####

0 60 120
HORIZONTAL SCALE IN FEET

#

12 OF 15

12/4/2024 10:09 AM
G:\AUSTIN\OFFICE OF SPECIAL EVENTS\TCP'S_DESIGNS\2024\TCP_'s\U_2024_TRAIL OF LIGHTS\BARTON HILLS\U_2024_1 (TCP_2).DWG — COA_PLOT_STYLES.STB
SEPULVEDA, RUBEN